


0 10 20 30 40 50

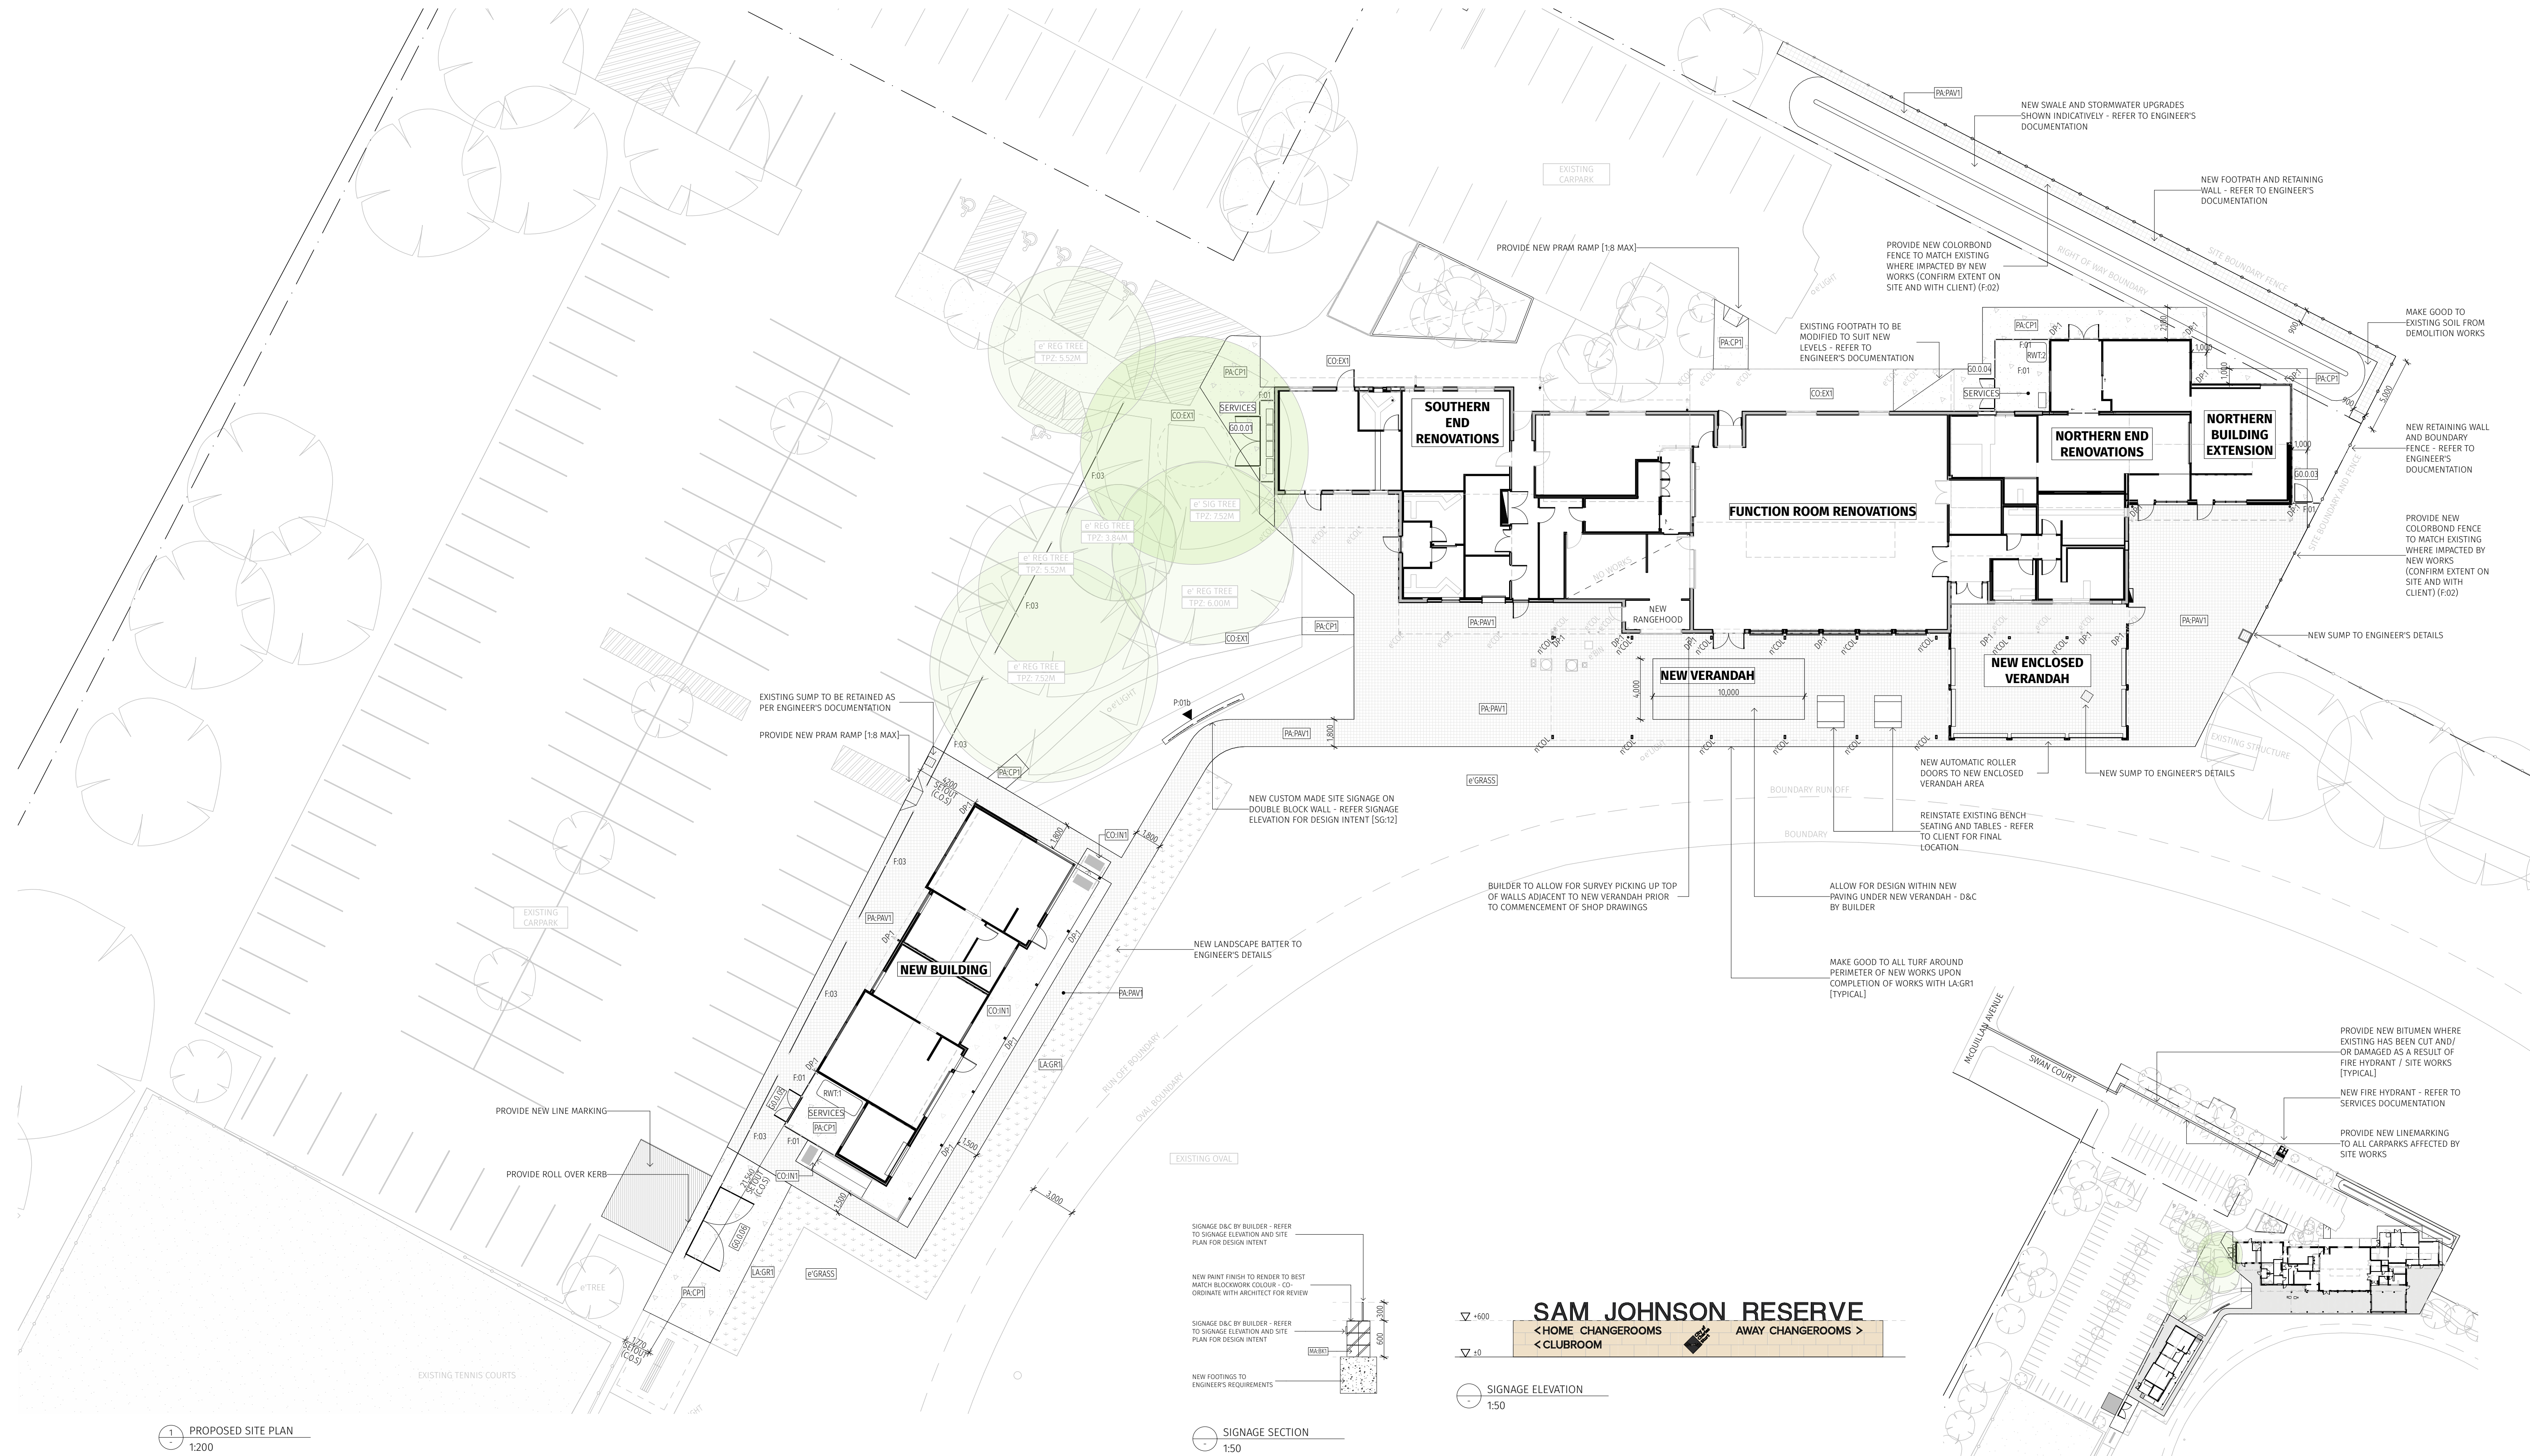

S M F A

STALLARD MECK FLIGHTPATH ARCHITECTS
65 CHARLES STREET, NORWOOD SA 5067
(08) 8211 6355 | mail@sm-f.com.au | sm-f.com.au

Do not scale off drawing, use noted dimensions only. This drawing to be read in conjunction with all relevant contracts, specifications, schedules, reports and drawings provided by the Architect. All dimensions and levels are to be verified on-site prior to commencement of any works, preparation of shop drawings or fabrication of components. Duplication of the information presented without authorisation is prohibited. Stallard Meck Flightpath are to be contacted to advise on ownership of the intellectual property.

These architectural drawings are intended to be printed and viewed in colour to ensure that all details and specifications are accurately interpreted and to avoid missing any critical information.

Legend:

XX#BX R CEILING LINING MATERIAL
R CEILING HEIGHT
(F#BX) PAINT FINISH
DOOR AREA#ID
WINDOW AREA#ID

BH ► BULKHEAD
BP ► WINDOW BLIND PELMET
P#W PARTITION TYPE
SET-OUT REFERENCE POINT
EXISTING LEVEL
PROPOSED LEVEL

ISSUE	DESCRIPTION	DATE	BY	CHK
C1	FOR CONSTRUCTION	23/6/2026		

Project Status
Project NO. 24154
Plot Date: 23/6/2026
Scale: 200, 1:50, 1:1000 @ A1

Client: CITY OF CHARLES STURT
Site: SWAN COURT RENOVATION PARK SA 5008
Drawn | Checked: JF / TV | MR

DRAWING TITLE :
SITE & NOTES
PROPOSED SITE PLAN

PROJECT NAME :
SAM JOHNSON RESERVE CLUBROOM REDEVELOPMENT

REVISION NO.
C1

DRAWING NO.
A103