



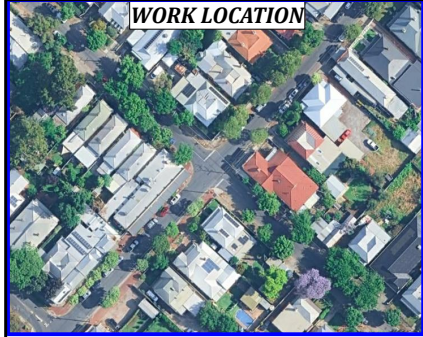



TWO WAY - TWO LANE ROADS					
Length of zone (m)	** - For 70-110km/h roads, D = speed of approaching traffic				
Road Speed (km/h)	40	50	60	70	80-110
Buffer Zone (m)	n/a	n/a	n/a	n/a	300m +/-50m
Advance Warning (m)	D = 5	D = 15	D = 45	D** = 70	D**
Taper Area (m)	15	15	30	n/a	n/a
Safety Buffer (m)	Optional	Optional	Optional	Optional	Optional
Termination area (m)	Optional, 5	Optional, 5	Optional, 15	Optional, 15	Optional, 15

Buffer types

or

Speed signs to be 600x800 AL type

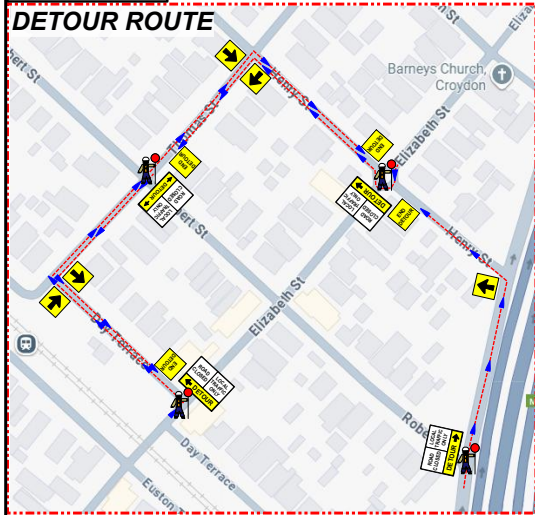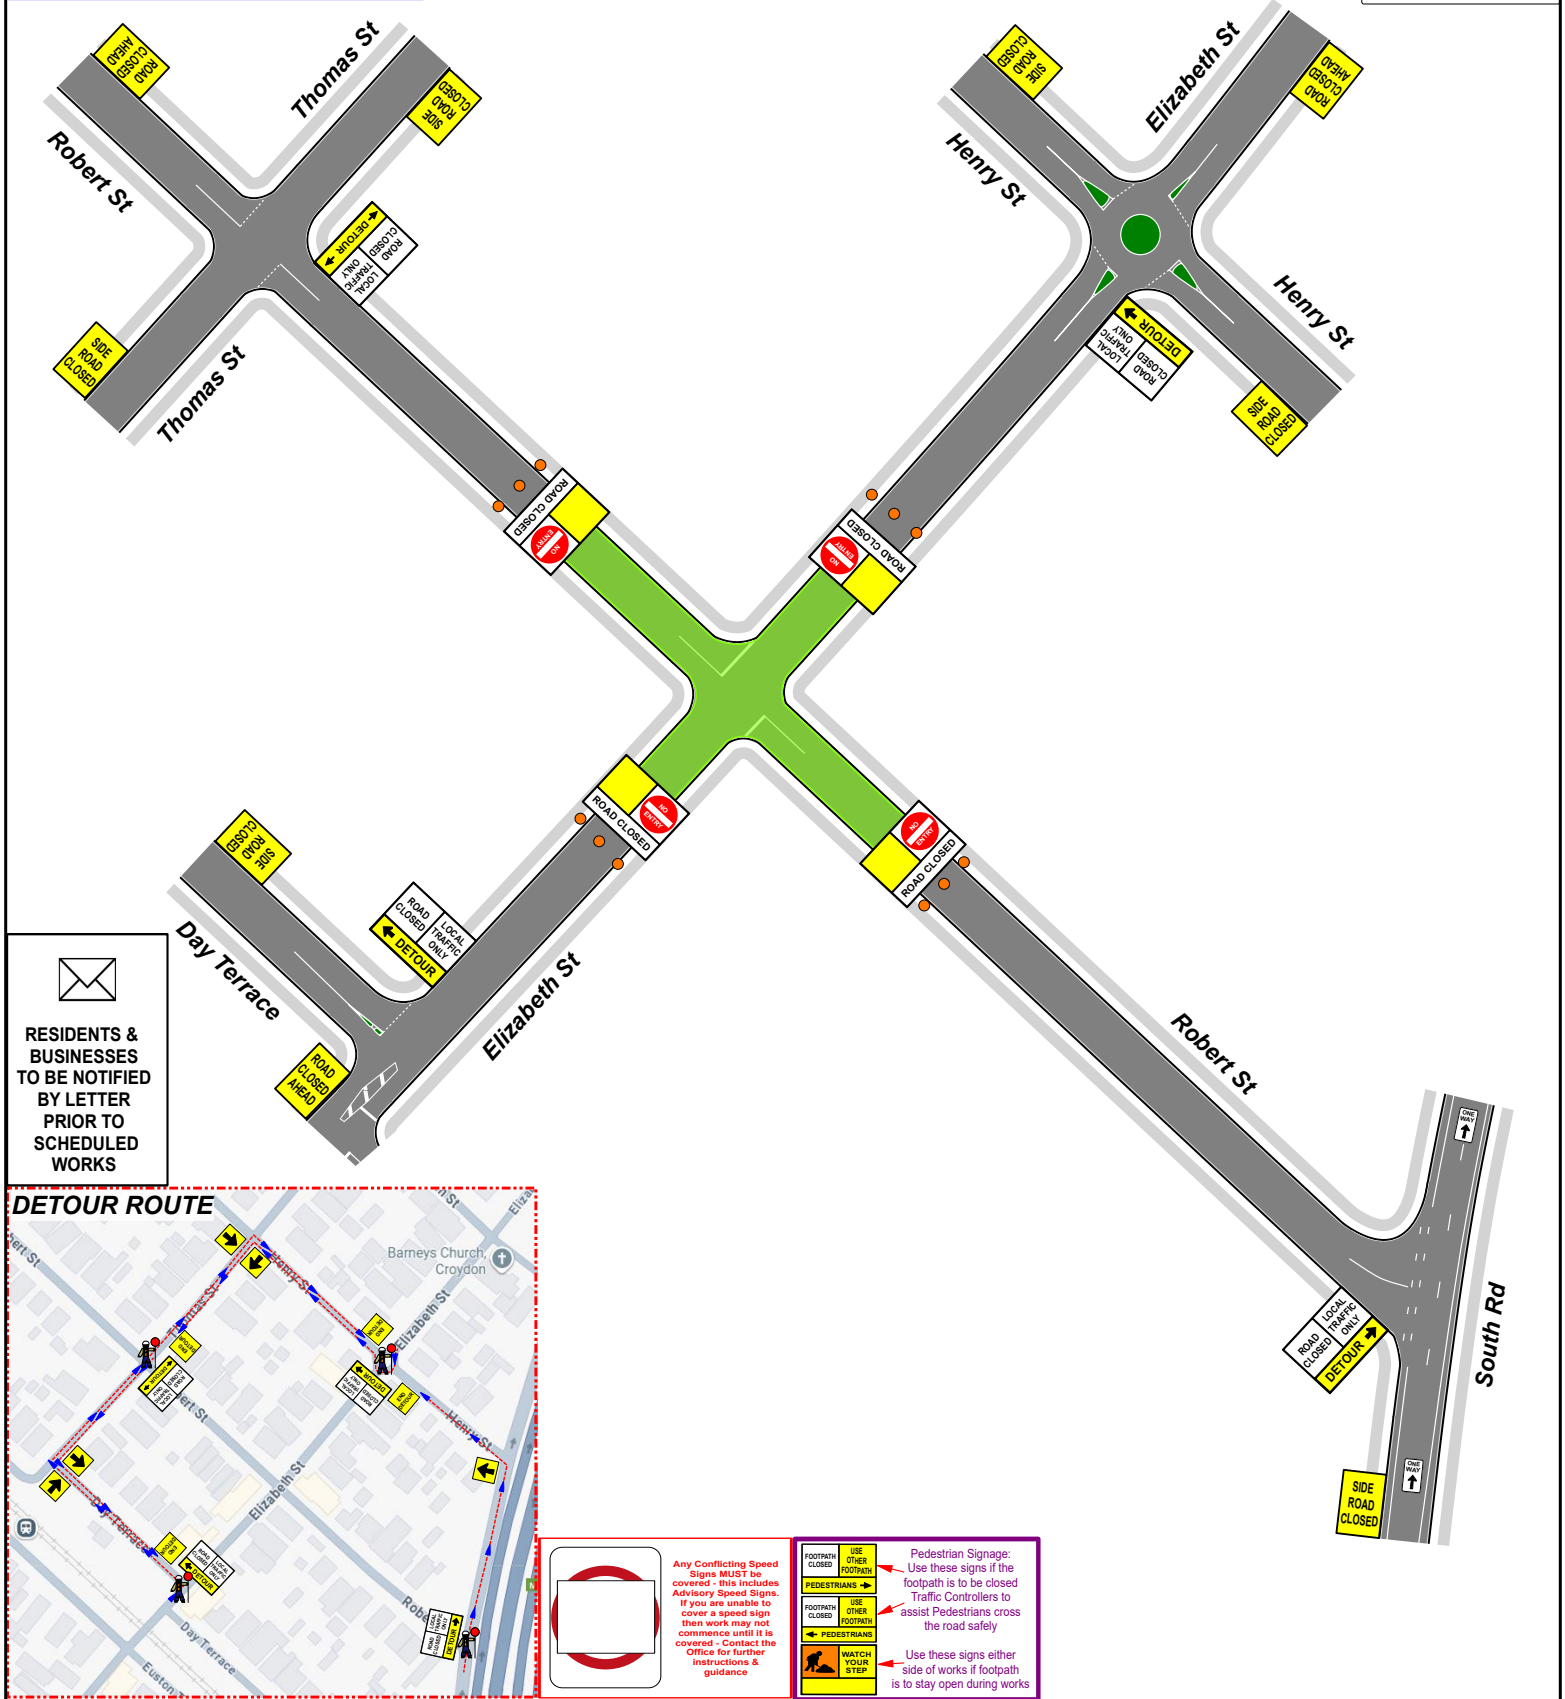

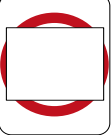

Any Conflicting Speed Signs MUST be covered - this includes Advisory Speed Signs. If you are unable to cover a speed sign then work may not commence until it is covered - Contact the Office for further instructions & guidance



Pedestrian Signage: Use these signs if the footpath is to be closed Traffic Controllers to assist Pedestrians cross the road safely



Use these signs either side of works if footpath is to stay open during works