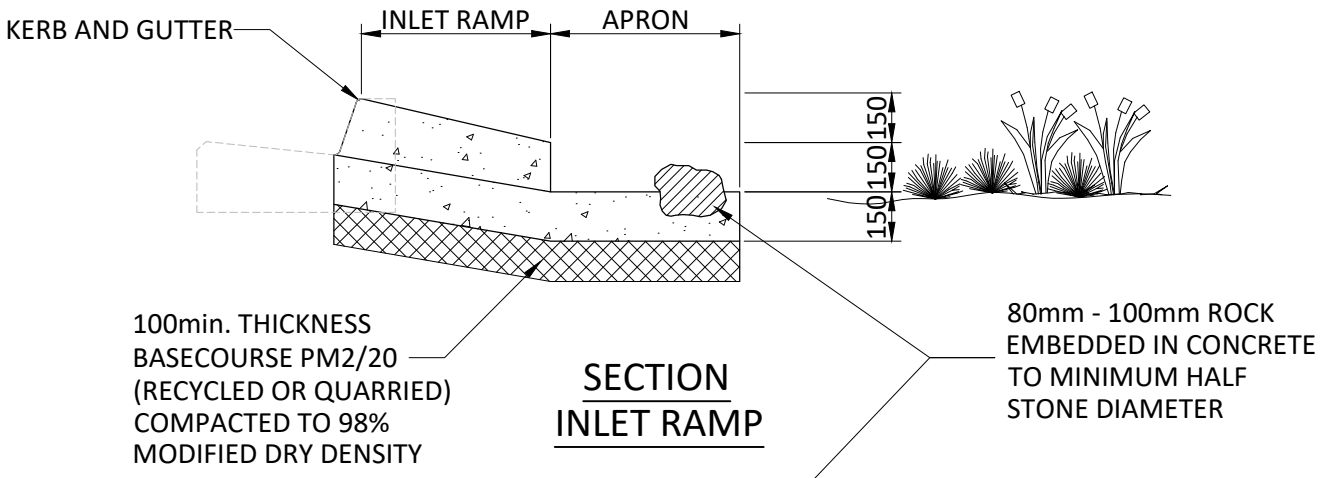

SECTION
INLET RAMP

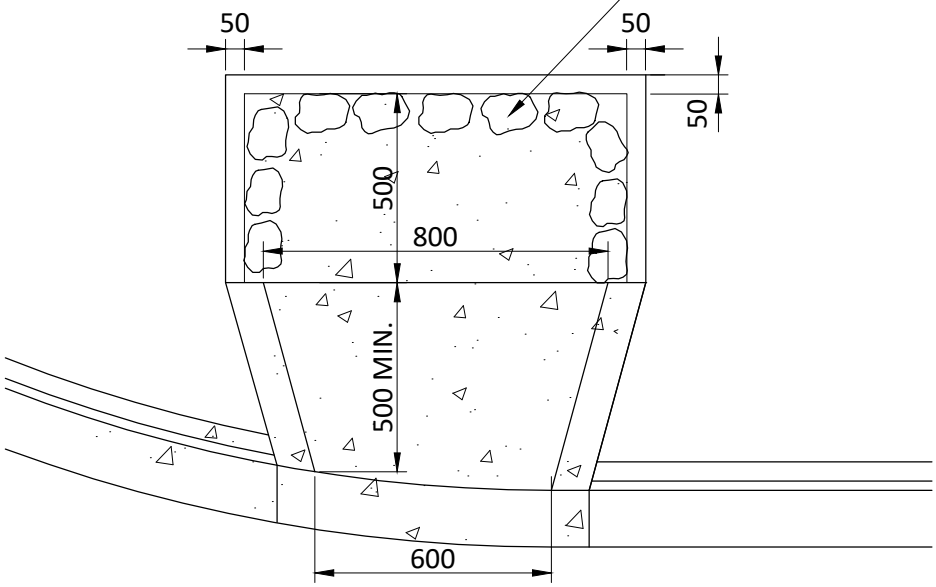

PLAN - ON CURVE
INLET RAMP

NOTES

1. FINISH - BROOMED AT RIGHT ANGLES TO FALL & DIRECTION OF TRAVEL, STEEL TROWEL FINISH TO GUTTER.
2. CONCRETE: 25MPa WITH 14mm AGGREGATE TO AS3600.

City of Charles Sturt

DRAWING FILE LOCATION
T:\AUTOCAD BLOCKS\2010+\INLET RAMP FOR RAINGARDEN (M1589).dwg

COORDINATOR DESIGN
B. MORIAS
26.05.23

EDITED
G. FERTEKLIS
26.05.23
DRAWN
J. CURSARO
13.08.18
DESIGNED
J. CURSARO
13.08.18

STANDARD DETAILS
INLET RAMP
INLET RAMP FOR RAINGARDEN
SCALE AS SHOWN

CITY OF CHARLES STURT
SHEET 1 of 1
TRIM No. 23/114593
DRAWING No. M1589