



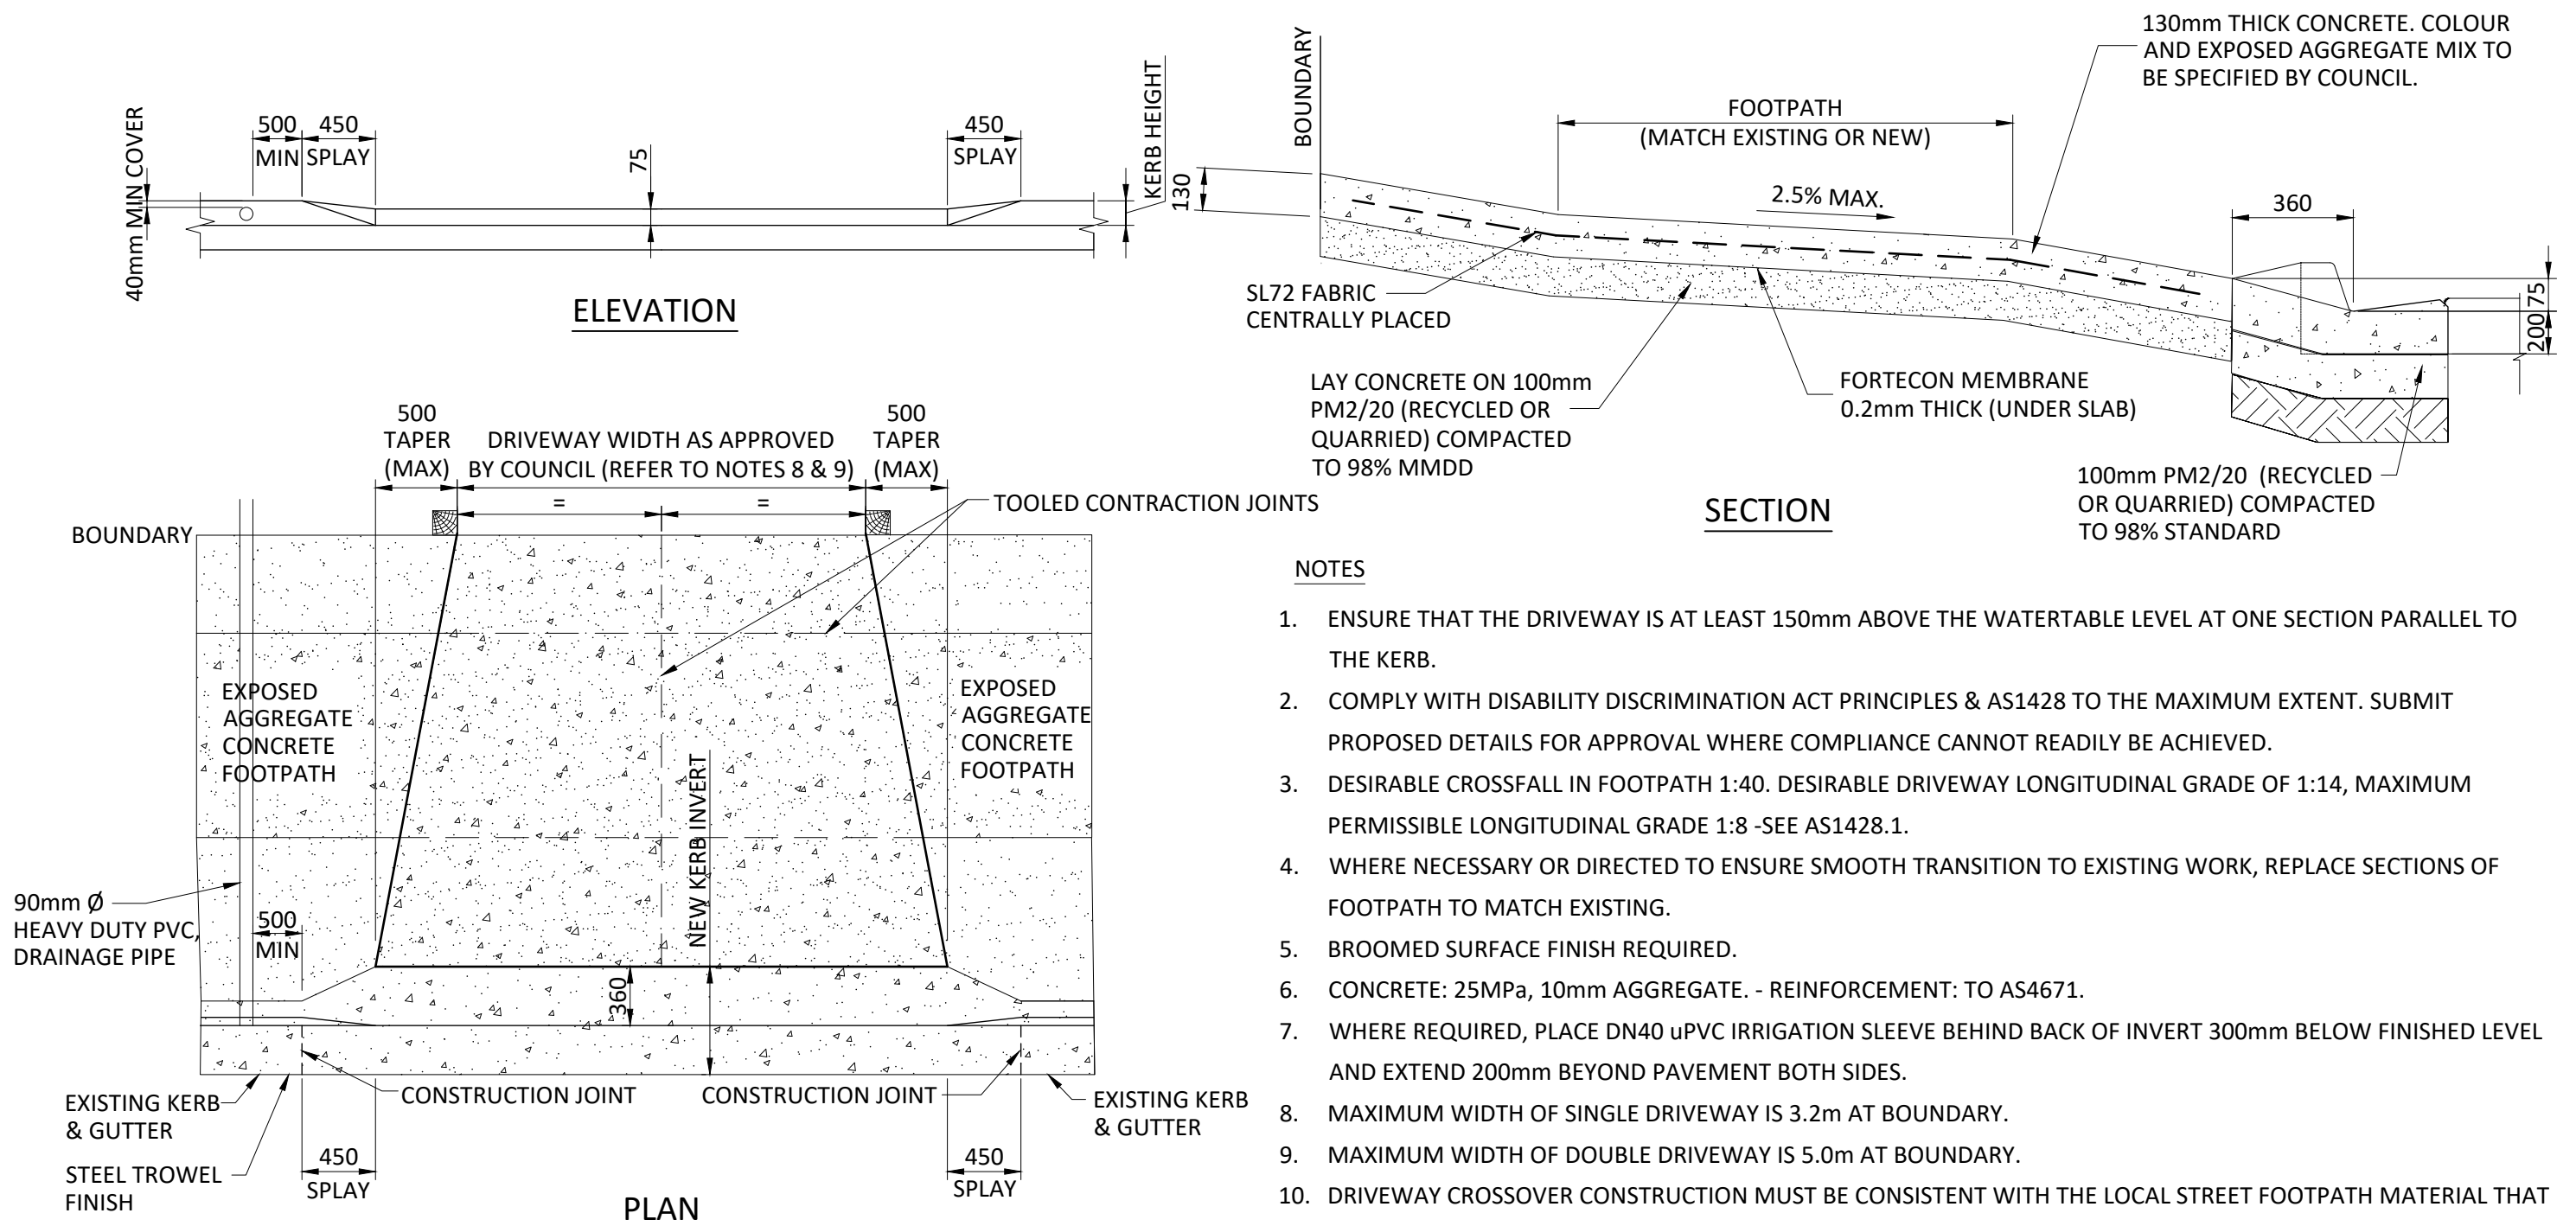

## DRIVEWAY CROSSOVER - RESIDENTIAL (EXPOSED AGGREGATE)

ONLY USE IF ADJACENT FOOTPATHS ARE EXPOSED AGGREGATE

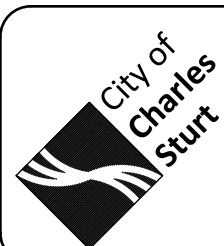

DRAWING FILE  
LOCATION  
T:\AUTOCAD BLOCKS\CURRENT CCS DETAILS\CAD  
Details\DRIVEWAY CROSSOVER - RESIDENTIAL  
EXPOSED AGGREGATE (M1335).dwg

COORDINATOR  
DESIGN  
B. MORIAS  
26.05.26

EDITED  
G. FERTEKLIS  
26.05.26

DRAWN  
J. CURSARO  
25.03.11

DESIGNED  
J. CURSARO  
25.03.11

STANDARD DETAILS

### DRIVEWAY CROSSOVER RESIDENTIAL (EXPOSED AGGREGATE)

FOR USE WITH EXPOSED AGGREGATE FOOTPATH

NOT TO SCALE

CITY OF CHARLES STURT

SHEET  
**1** of **1**

TRIM No.  
**11/61433**

DRAWING No.  
**M1335**